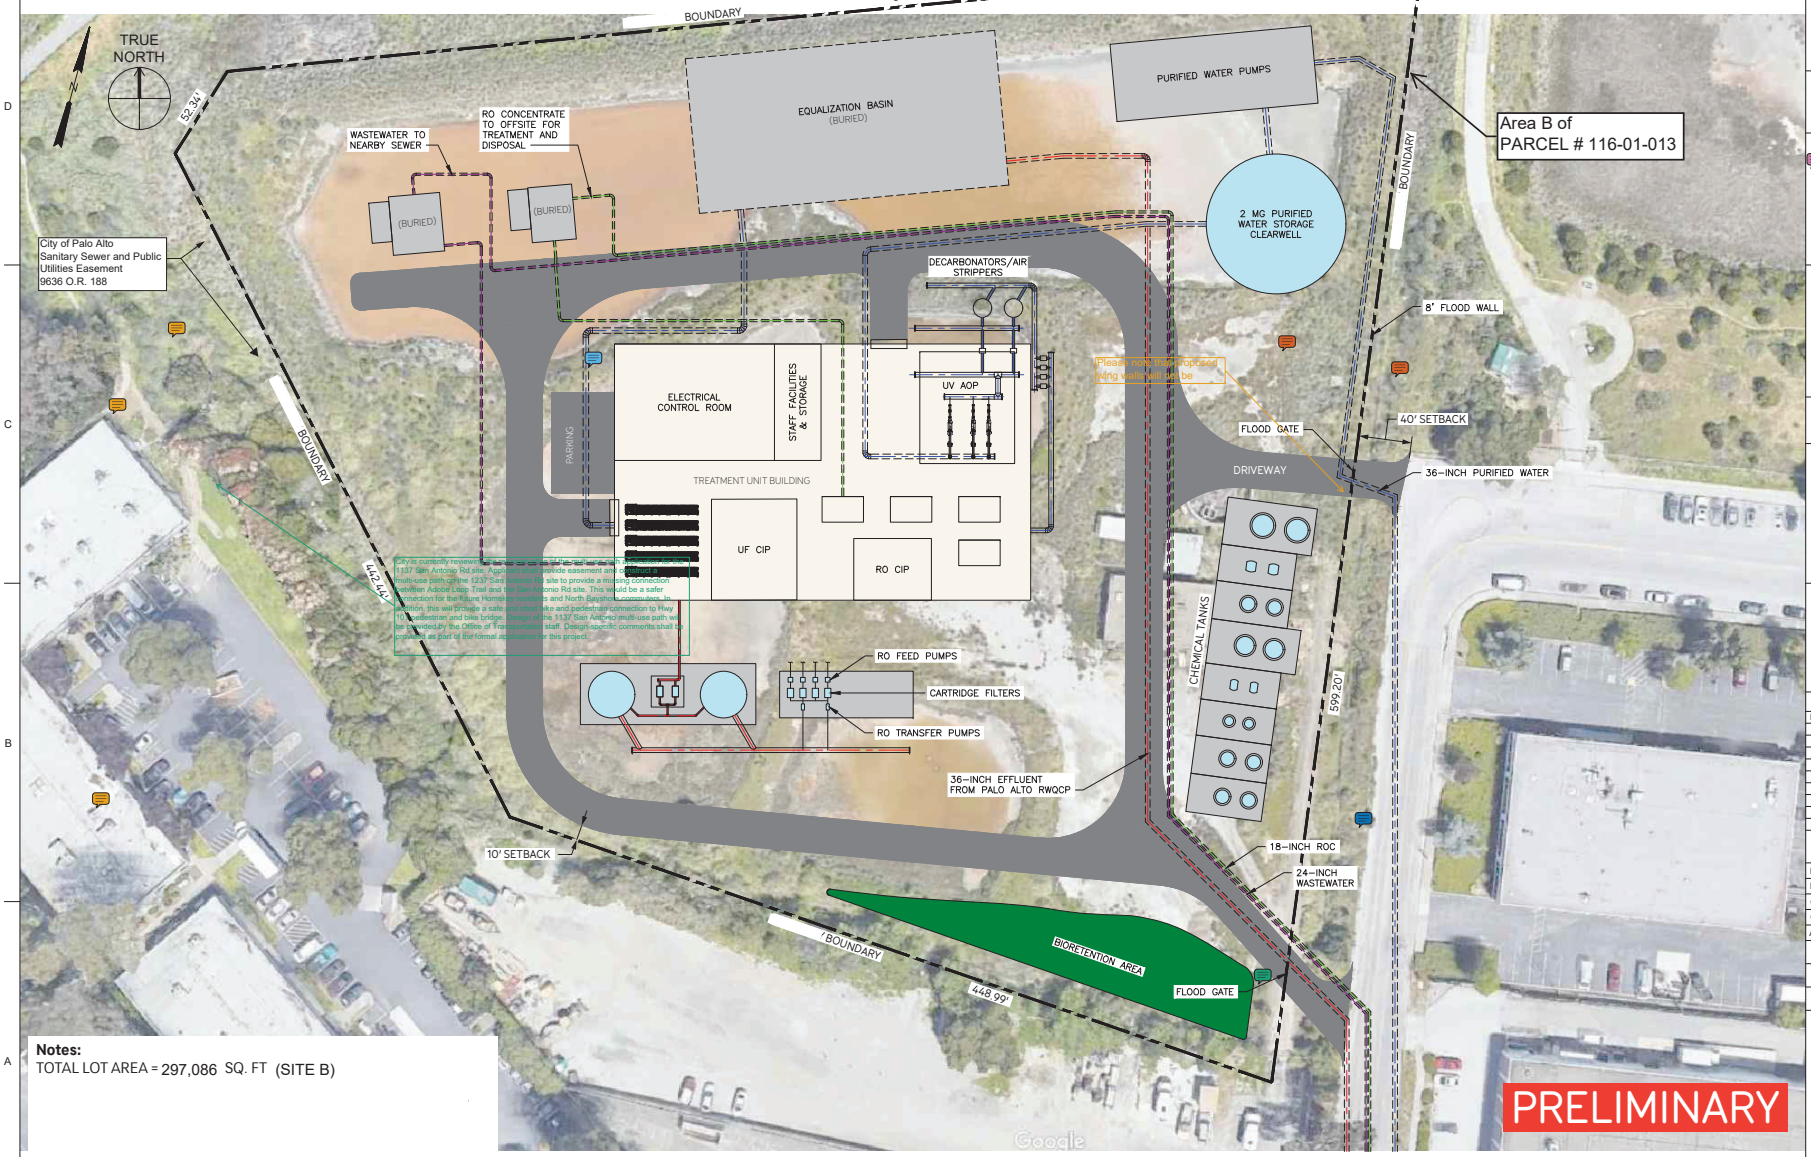

Notes:
TOTAL LOT AREA = 297,086 SQ. FT (SITE B)

PLAN
NTS

PROPOSED SITE PLAN – 1237 SAN ANTONIO ROAD, PALO ALTO, CA 94303

PARCEL #: 116-01-013

ZONING: PF (D)

REVISIONS

REV	DATE	DESCRIPTION

LINE IS 2 INCHES AT FULL SIZE

DESIGNED:
DRAWN:
CHECKED:
CHECKED:
APPROVED:
FILENAME
BC PROJECT NUMBER
CLIENT PROJECT NUMBER

PRELIMINARY

DRAWING NUMBER
SHEET NUMBER
OF

VALLEY WATER PURIFIED WATER PROJECT
PALO ALTO ADVANCED WATER PURIFICATION FACILITY – SITE PLAN